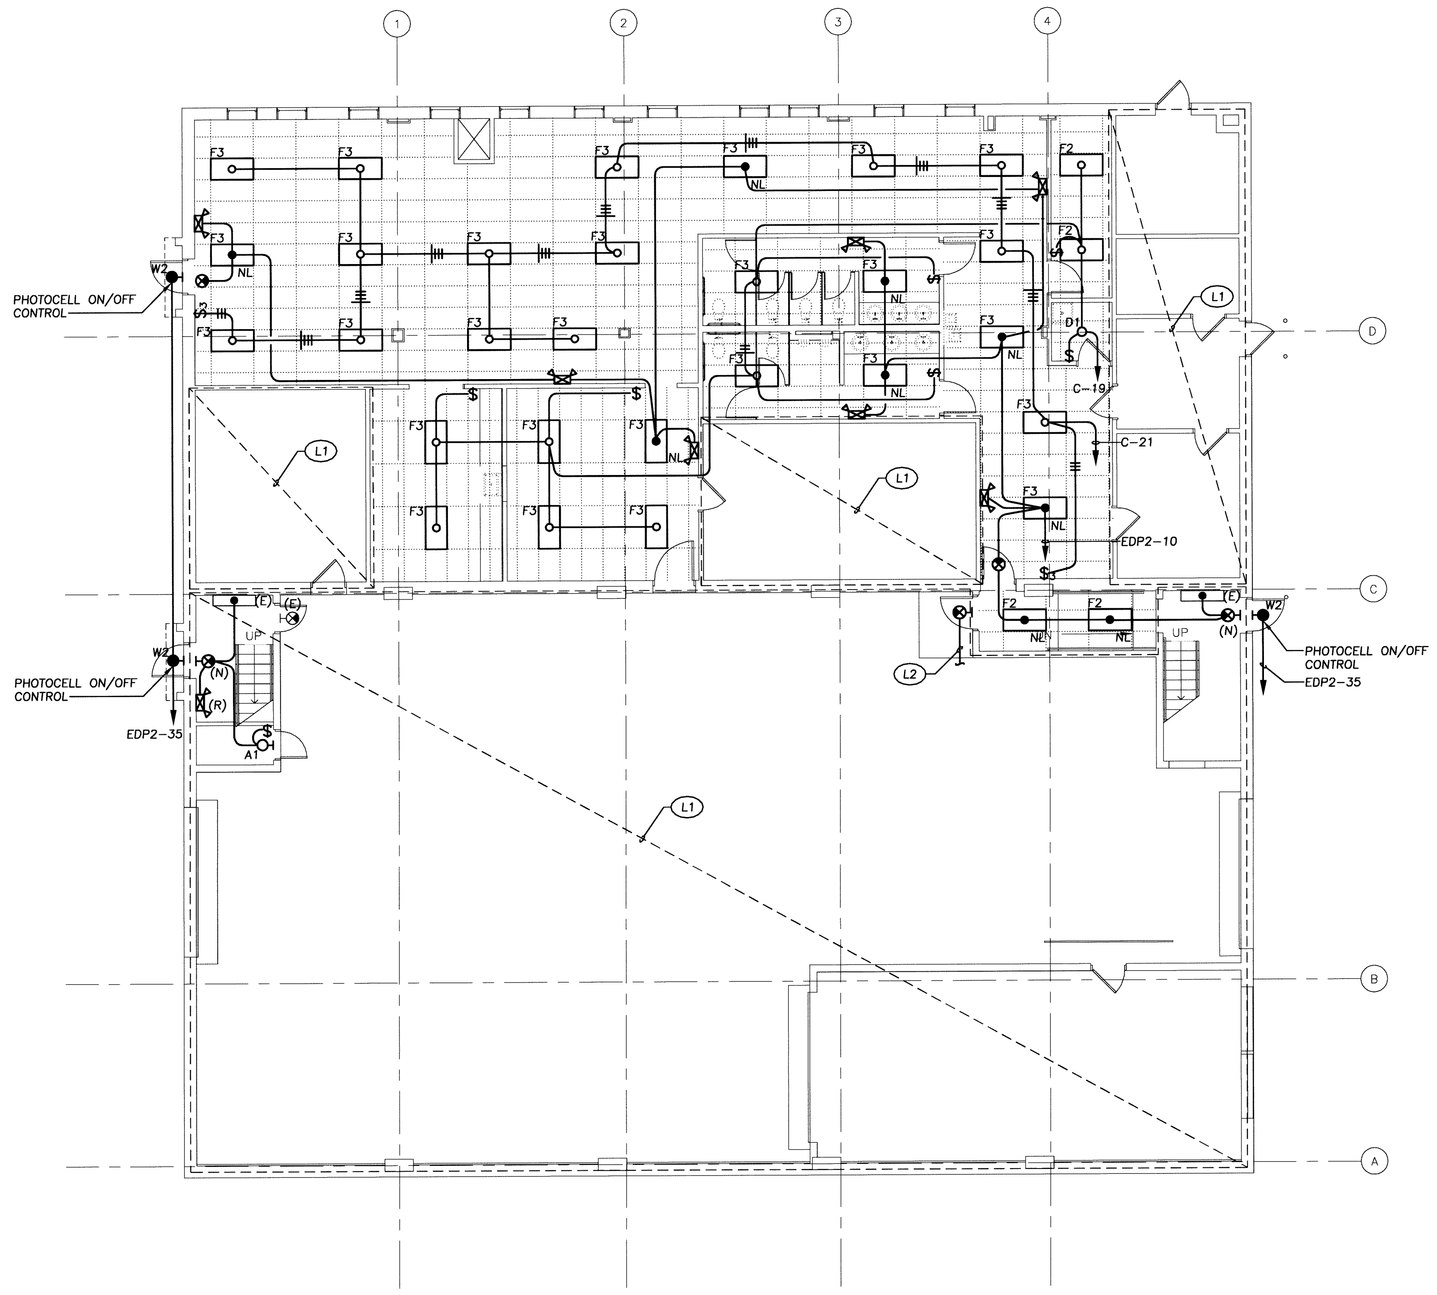

FIRST FLOOR PLAN - LIGHTING

SCALE: 1/8" = 1'-0"

0 2' 4' 8' 16'

PLAN NOTES:

(L1) MAINTAIN EXISTING LIGHTING, SWITCHING AND CIRCUITS IN THIS AREA.

(L2) CONNECT TO LIGHTING IN ROOM. CONNECT AHEAD OF SWITCHING FOR CONTINUOUS 120V CONNECTION.

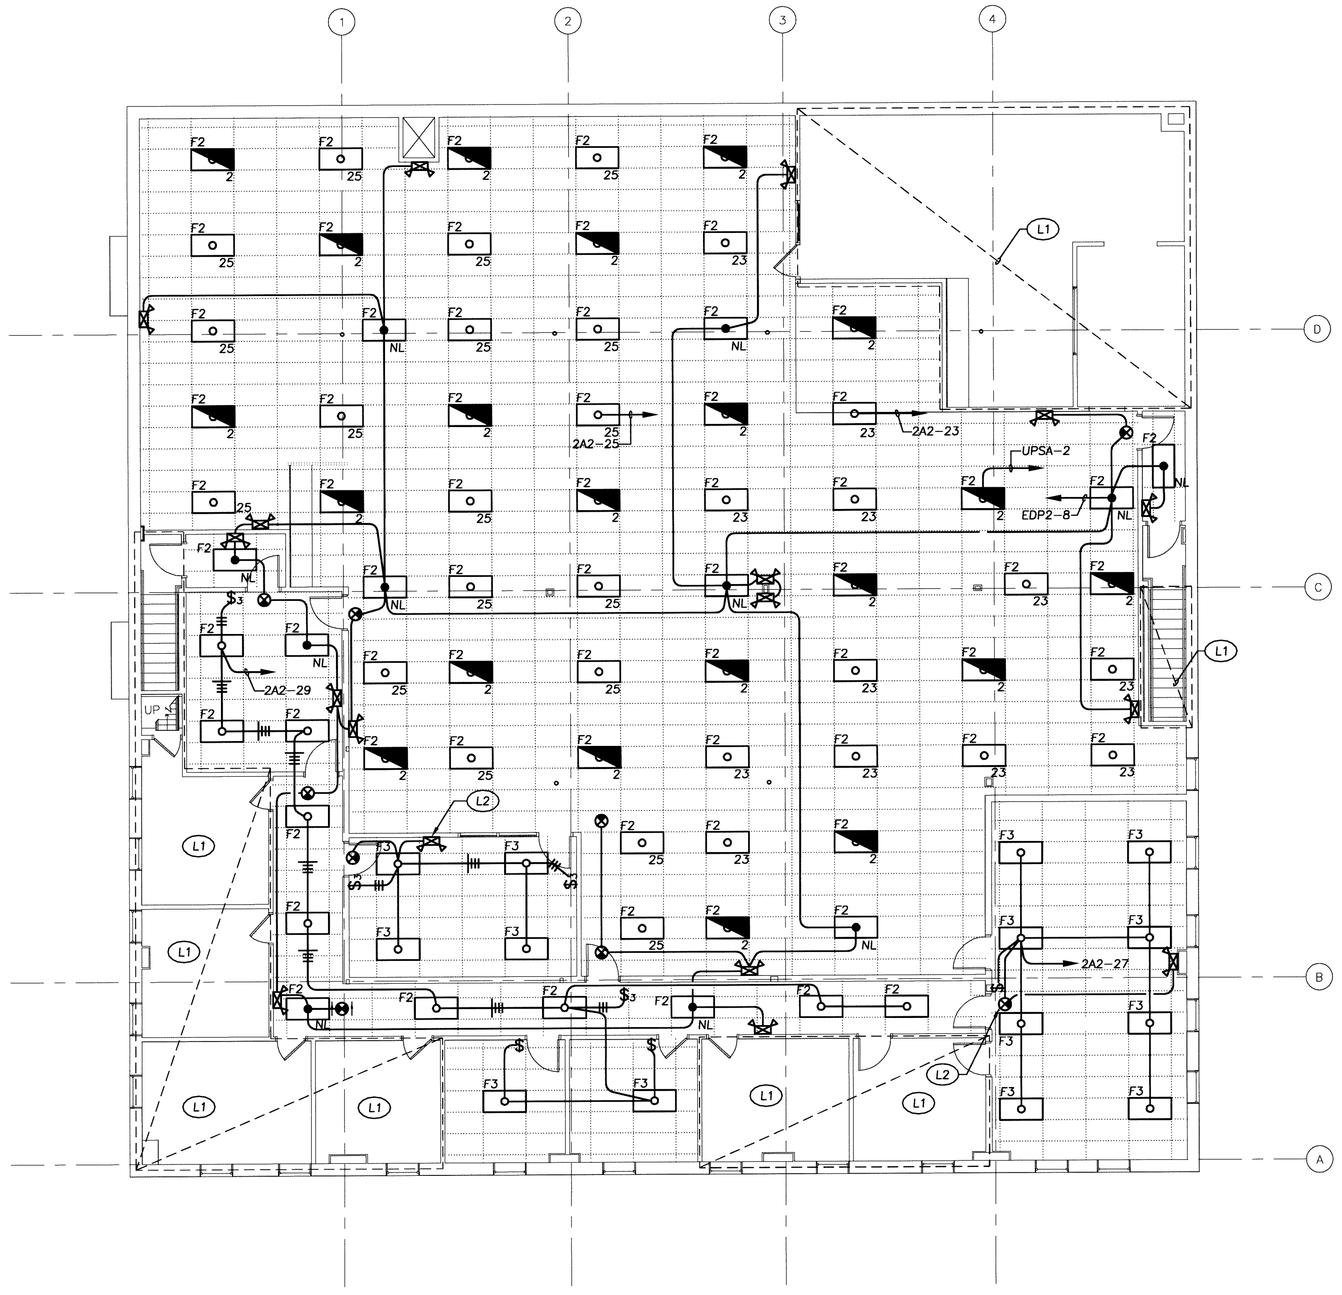

SECOND FLOOR PLAN - LIGHTING

SCALE: 1/8" = 1'-0"

0 2' 4' 8' 16'

COORDINATION SET 03/13/2009

SRBR
Siegel, Rutherford, Bradstock, & Ridgway, Inc.
CONSULTING ENGINEERS
757 Frederick Road Suite 300 – Catonsville, Maryland 21228
Phone: 410/869-7282 – Fax: 410/869-7362

SRBR No: 09105

CONSULTING ENGINEERS

AMMON HEISLER SACHS architects
345 North Charles Street Baltimore, Maryland 20201 P: 410.752.3510 F: 410.752.8358

SONITROL®
CALL CENTER RENOVATIONS
2631 Sisson Street
Baltimore, Maryland 21211

ARCHITECT'S SEAL

"Professional Certification. I hereby certify that these documents were prepared or approved by me, and that I am a duly licensed professional engineer under the laws of the state of Maryland License No. 22131 Expiration Date: 10/13/2010."

REVISIONS:

RELEASED FOR:
☐ Preliminary Only
☐ Bidding
■ Permits
☐ Construction

Date: 03/12/09
Project No.: 09-004
Drawn: SRBR
Designed: SRBR
Check: SRBR

FIRST & SECOND FLOOR PLANS LIGHTING

E-3