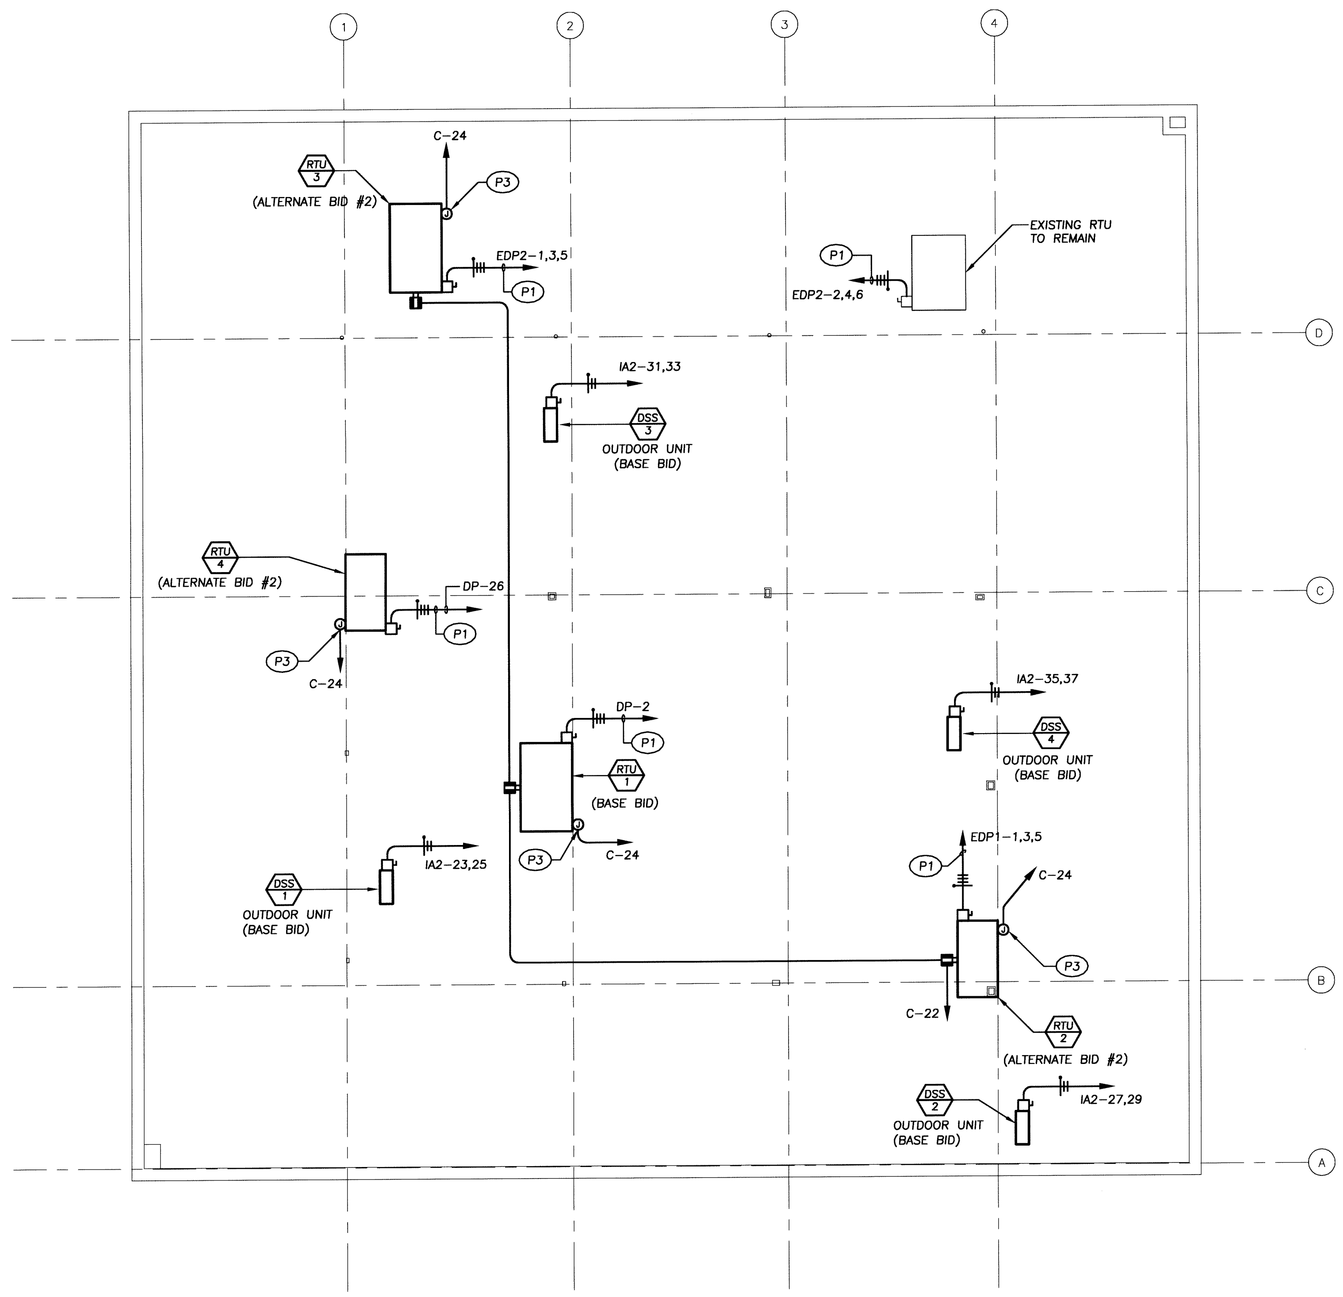

ROOF PLAN - ELECTRICAL

SCALE: 1/8" = 1'-0" 0 2' 4' 8' 16'

PLAN NOTES:

- (P1) MAINTAIN EXISTING FEEDERS TO EXISTING PANEL.
- (P2) MAINTAIN EXISTING CIRCUIT.
- (P3) PROVIDE WEATHER PROOF J-BOX FOR 120V CONNECTION TO MOTOR OPERATED DAMPER.

COORDINATION SET 03/13/2009

SRBR
Siegel, Rutherford, Bradstock, & Ridgway, Inc.
CONSULTING ENGINEERS
757 Frederick Road Suite 300 – Catonsville, Maryland 21228
Phone: 410/869-7282 – Fax: 410/869-7362

SRBR No: 09105

CONSULTING ENGINEERS

AMMON HEISLER SACHS architects
345 North Charles Street Baltimore, Maryland 20201 P: 410.752.3510 F: 410.752.8358

SONITROL®
CALL CENTER RENOVATIONS
2631 Saxon Street
Baltimore, Maryland 21211

ARCHITECT'S SEAL

"Professional Certification. I hereby certify that these documents were prepared or approved by me, and that I am a duly licensed professional engineer under the laws of the state of Maryland License No. 21131 Expiration Date: 10/13/2010"

REVISIONS:

1		
2		
3		
4		
5		
6		
7		

RELEASED FOR:
- ☐ Preliminary Only
- ☐ Bidding
- ■ Permits
- ☐ Construction

Date: 03/12/09
Project No.: 09-004
Drawn: SRBR
Designed: SRBR
Check: SRBR

ROOF PLAN ELECTRICAL

E-4